Figures

Cochituate Rail Trail Project
Natick, MA

Figure No. 1 - Project Location Map

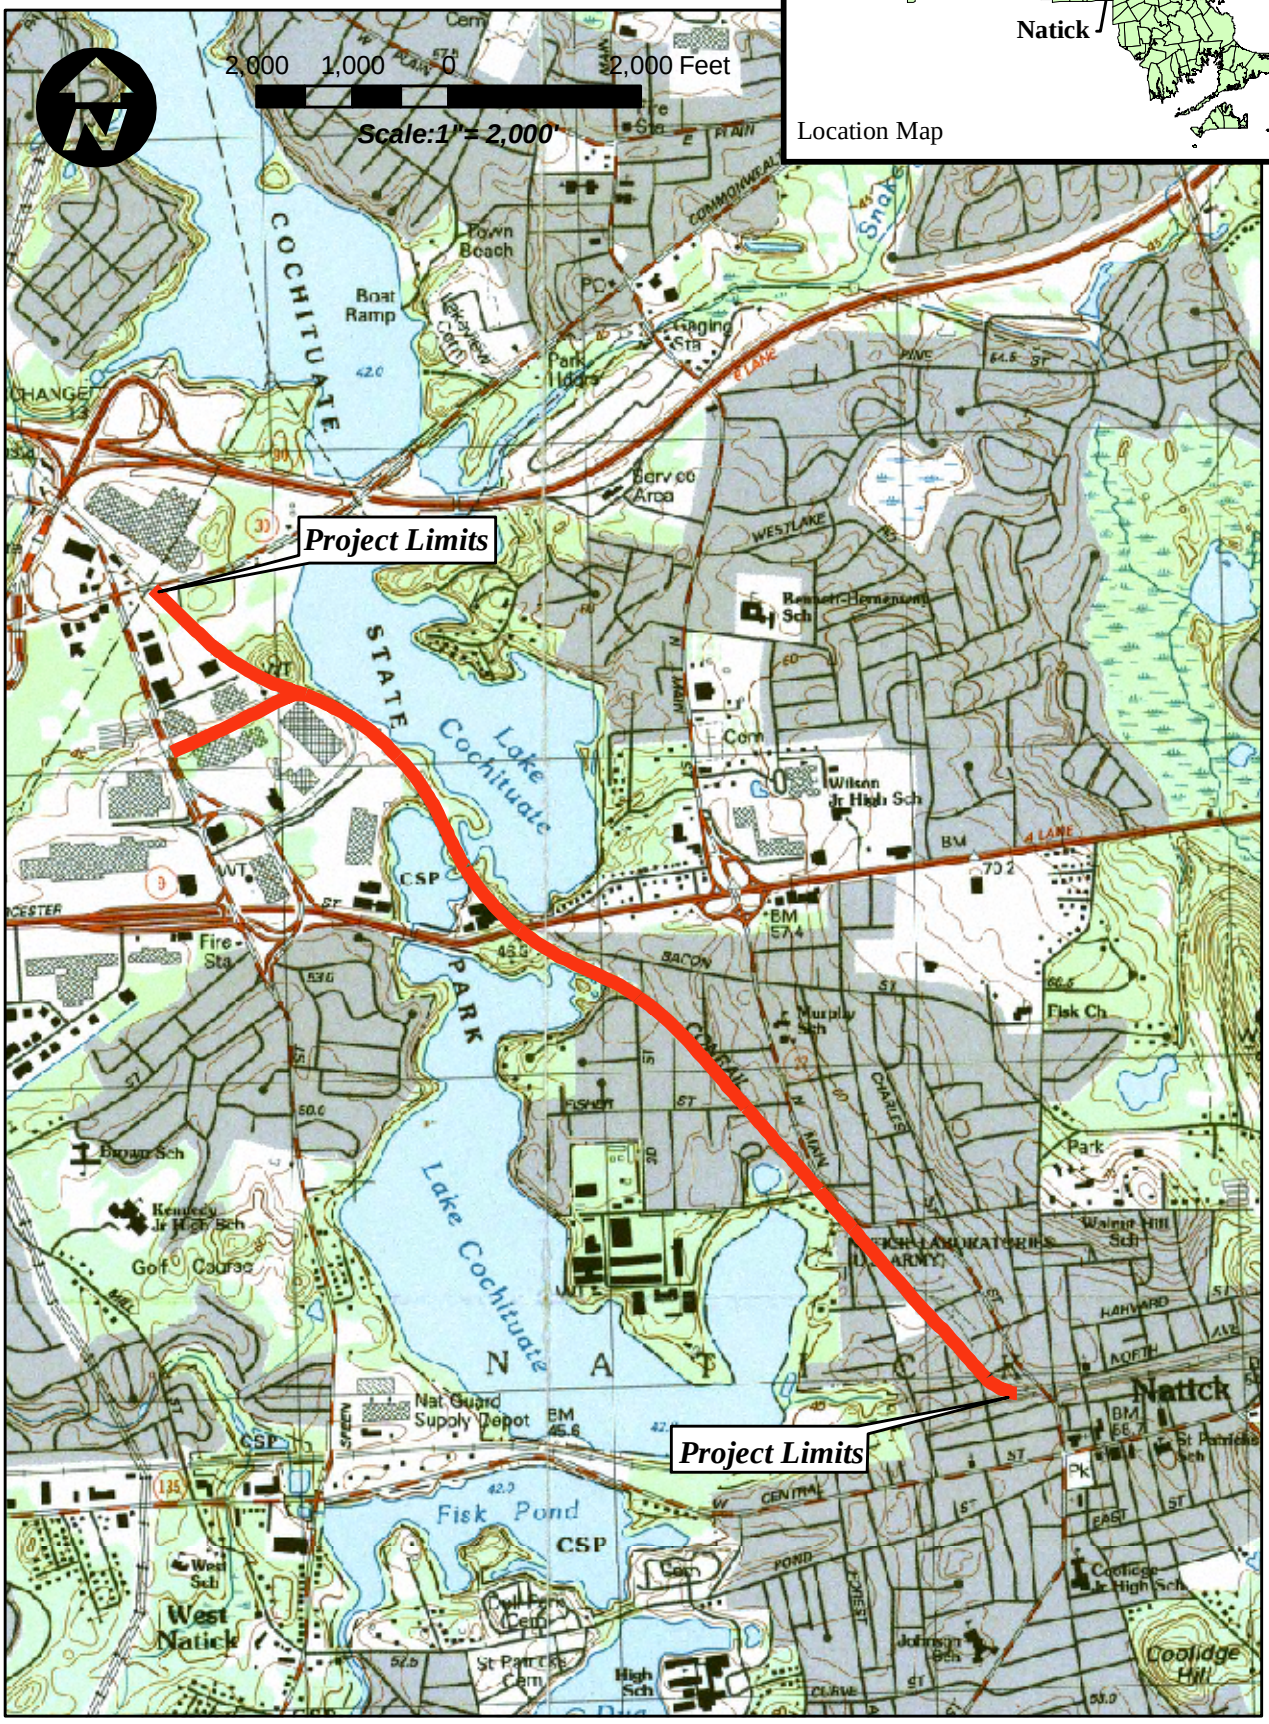

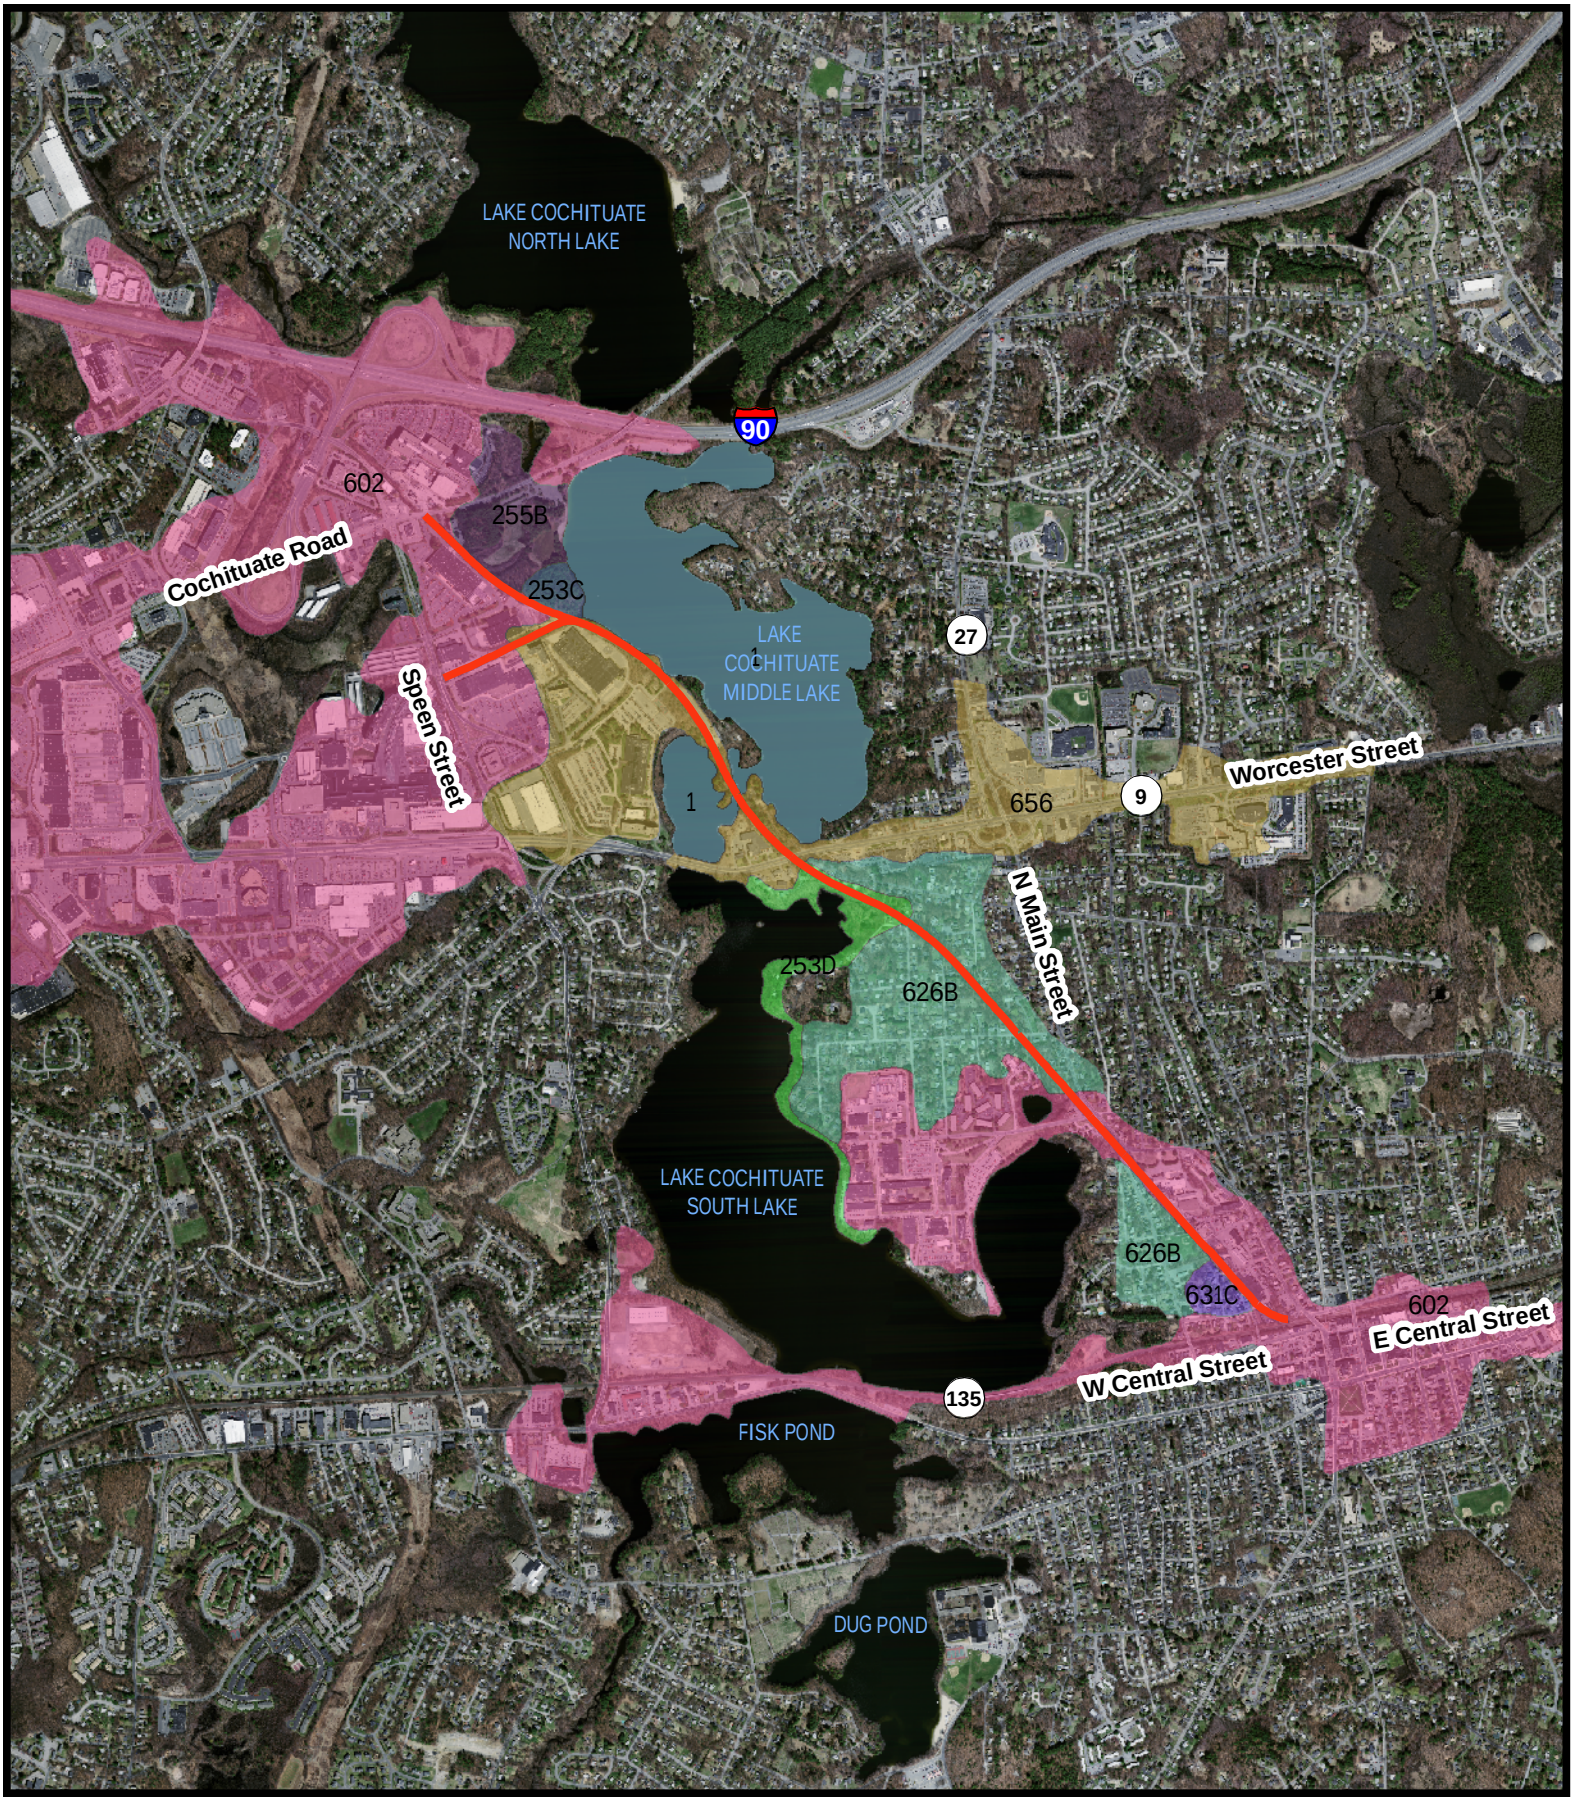

Soil Map

Figure No. 2

Town of Natick, Massachusetts

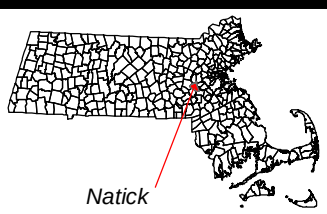

Soil Code

1	602	631C
253C	626B	656
253D		
255B		

Scale:1"=2,000'

N

BETA Group, Inc.
Engineers • Planners • Landscape Architects
Lincoln, RI - Norwood, MA - Hartford, CT